SCHEDULE "B"

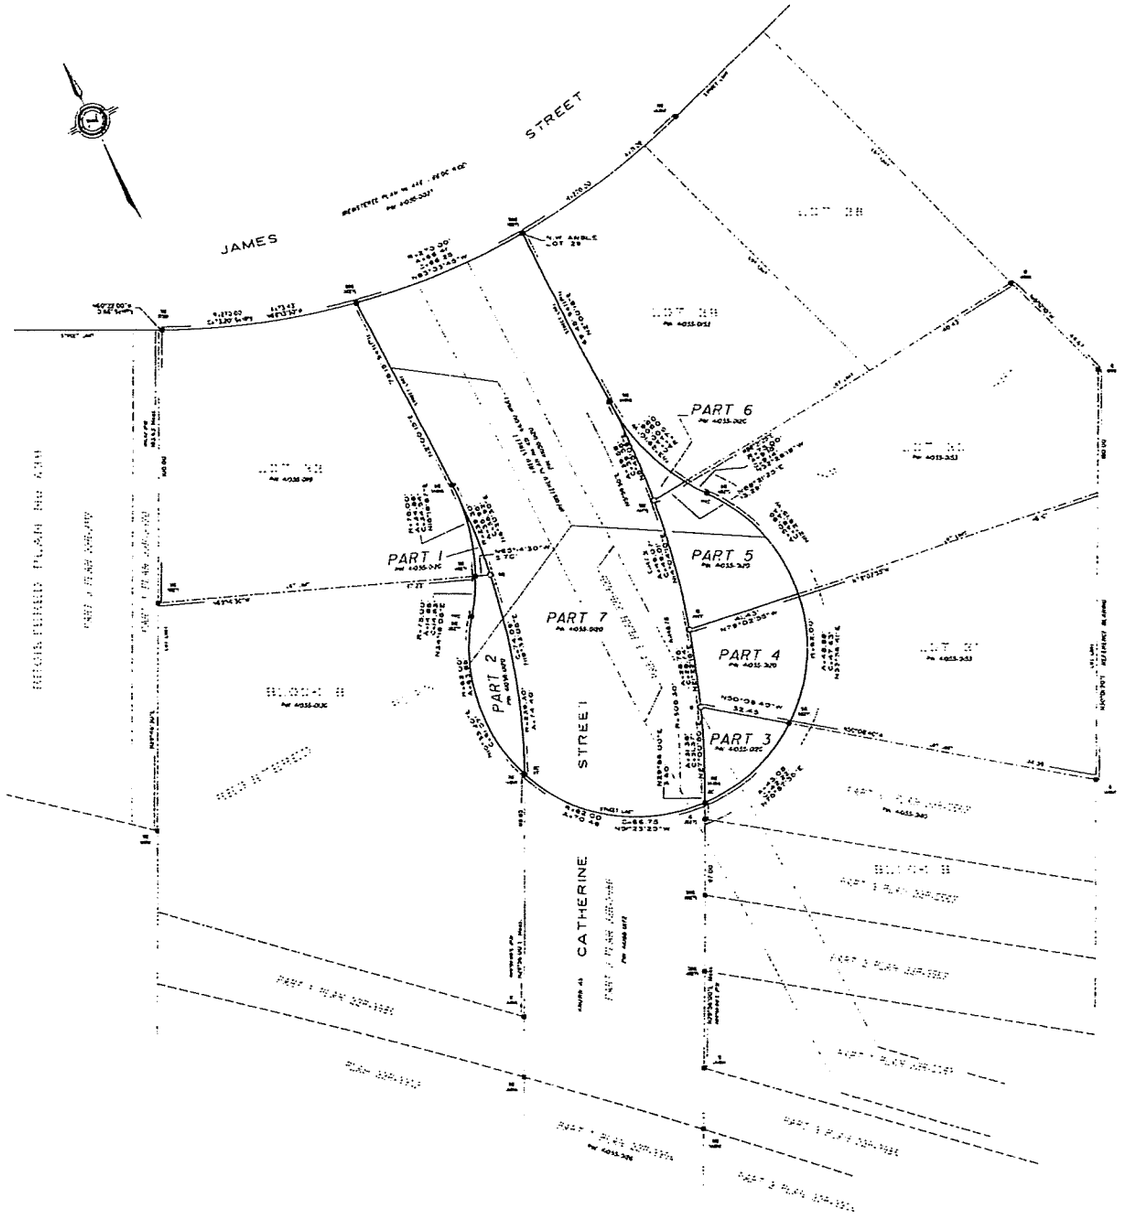

REQUIRE THIS PLAN TO BE DEPOSITED UNDER THE LAND TITLES ACT

DATE August 6, 2008

D.R. CULBERT
ONTARIO LAND SURVEYOR

PLAN 22R-5569

RECEIVED AND DEPOSITED

DATE August 6, 2008

R. Clark

DEP. LAND REGISTRAR FOR THE LAND TITLES DIVISION OF HURON No. 22

PARTS SCHEDULE

PART	DESCRIPTION	PLAN	PIN
1 - 7	FRED STREET	451	41353-0125

THIS PLAN COMPRISES ALL OF PIN 41353-0125

PLAN OF SURVEY
OF ALL OF
FRED STREET
REGISTERED PLAN No. 451
TOWN OF WINGHAM
TOWNSHIP OF NORTH HURON
COUNTY OF HURON

SCALE 1:250

SCALE IN FEET

2008

D. CULBERT LTD.
ONTARIO LAND SURVEYOR

NOTES & LEGEND

BEARINGS ARE ASTRONOMIC AND ARE REFERRED TO THE EASTERLY LIMIT OF LOTS 31 AND 32 HAVING A BEARING OF N00°00'00"E AS SHOWN ON REGISTERED PLAN No. 451

IB DENOTES MONUMENTATION FOUND
IP DENOTES MONUMENTATION PLANTED
SB DENOTES STANDARD IRON BAR
SSB DENOTES SHORT STANDARD IRON BAR
IB DENOTES IRON BAR
WIT DENOTES WITNESS
SIB DENOTES MEASURED BRASS & NICKEL PTS. O.L.S.
PSB DENOTES BAR PINS O.L.S.
IRB DENOTES IRON WOOD O.L.S.
SBT DENOTES S. DALBERT PTS. O.L.S.
R1 DENOTES REGISTERED PLAN No. 451
R2 DENOTES REGISTERED PLAN No. 439
R3 DENOTES PLAN 22R 2968
PRC DENOTES POINT OF RECEDING CURVATURE
NT DENOTES NON TANGENTIAL
ALL PINS ARE DEFINED UNLESS NOTED OTHERWISE

IMPERIAL: DISTANCES SHOWN ON THIS PLAN ARE IN FEET AND CAN BE CONVERTED TO METRES BY MULTIPLYING BY 0.3048

SURVEYOR'S CERTIFICATE:

I CERTIFY THAT:

1. THE SURVEY AND PLAN ARE CORRECT AND IN ACCORDANCE WITH THE SURVEYS ACT, THE SURVEYORS ACT AND THE LAND TITLES ACT AND THE REGULATIONS MADE UNDER THEM
2. THE SURVEY WAS COMPLETED ON THE 23RD DAY OF JUNE, 2008

JULY 4, 2008
WINGHAM, ONTARIO

S.A. DALBERT
ONTARIO LAND SURVEYOR

D. CULBERT LTD.
ONTARIO LAND SURVEYOR
WINGHAM ONTARIO

ONTARIO DCL LAND SURVEYOR

DRAWN BY: BDCS | DIGITAL FILE: 4-0238 | PLAN No.
CHECKED BY: DRC | FILE No: 4-0238-3-0 | 8-DL-0380